


1 TYPICAL ELEVATION AT SKYLOBBY

SCALE: 1/2" = 1'-0"

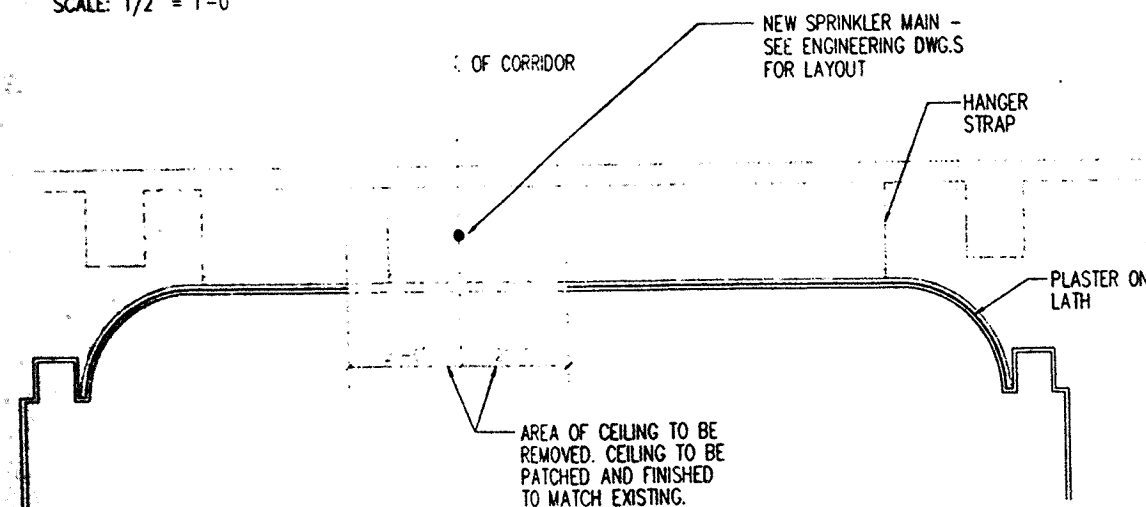


1 TYPICAL SECTION AT SKYLOBBY

SCALE: 1/2" = 1'-0"


DEMOLITION AND CONSTRUCTION NOTES:

- MARBLE WORK TO BE DONE ONLY BY A REPUTABLE AND QUALITY INSTALLER/FABRICATOR WITH A MINIMUM OF 10 YEARS EXPERIENCE DOING SIMILAR TYPE OF STONE REMOVAL AND REINSTALLATION.
- INSTALLER/FABRICATOR TO SHOW THAT HE HAS READILY AVAILABLE STOCK TO MATCH EXISTING IN CASE OF BREAKAGE.
- EACH MARBLE PANEL TO BE REMOVED IN WHOLE AND REINSTALLED IN WHOLE.
- IN THE SKYLOBBY AREAS WHERE STROBE DEVICES ARE TO BE INSTALLED, THE CONTRACTOR SHALL CAREFULLY REMOVE THE MARBLE WALL PANELS, CUT THE LOCATIONS FOR THE DEVICES AND REINSTALL THE PANELS TO THE EXISTING LOCATIONS.
- IN CASE OF CLEAN BREAKAGE WHICH MAY BE REPAIRED, THE PORT AUTHORITY HAS THE RIGHT TO DETERMINE WHETHER THE PANEL SHOULD BE REPAIRED, OR SHOULD BE REPLACED WITH NEW STOCK.

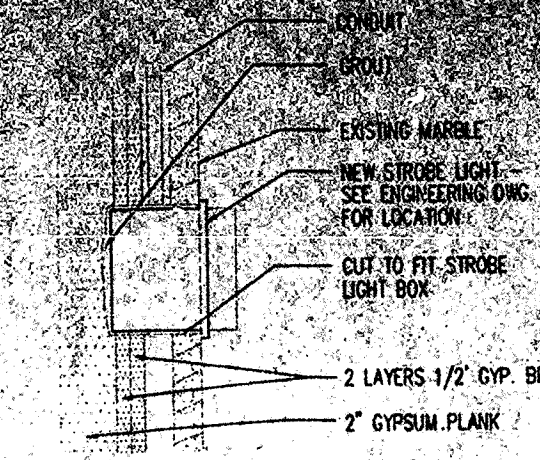


2 SECTION AT STROBE LIGHT

SCALE: 3" = 1'-0"

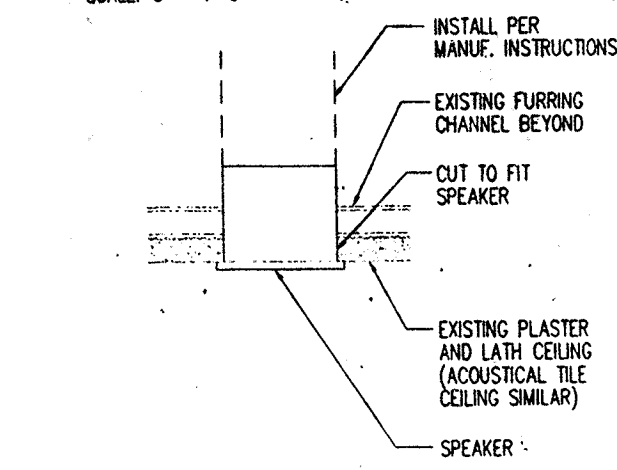


4 SECTION AT SPEAKER

SCALE: 3" = 1'-0"

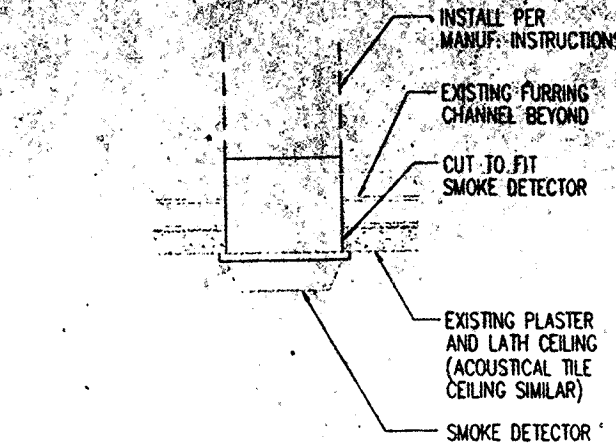


3 SECTION AT SMOKE DETECTOR

SCALE: 3" = 1'-0"

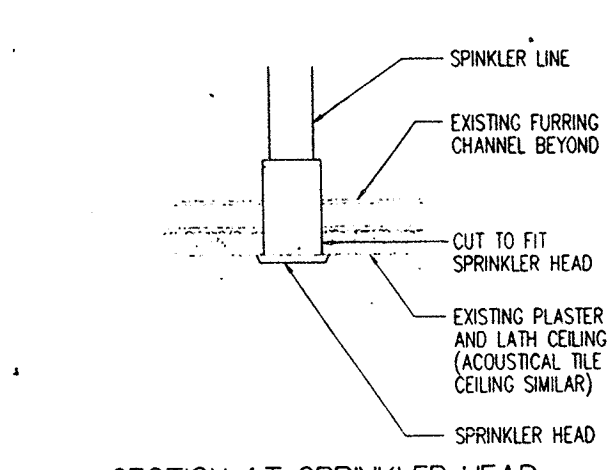


5 SECTION AT SPRINKLER HEAD

SCALE: 3" = 1'-0"

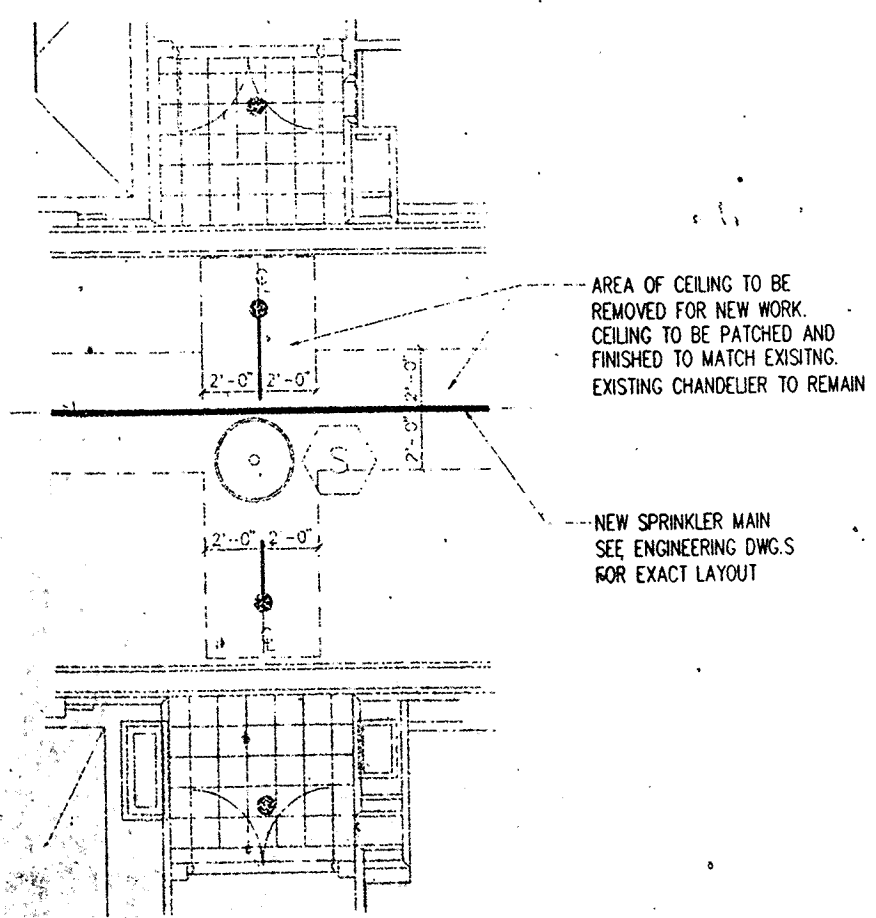

6 PARTIAL PLAN AT SKYLOBBY

SCALE: 1/2" = 1'-0"

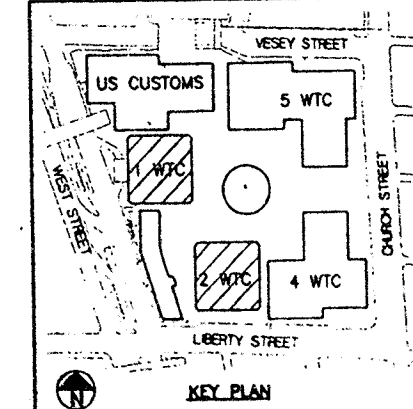

THE PORT AUTHORITY
OF NY & NJ

Joseph R. Loring
& Associates, Inc.
consulting engineers

One Pennsylvania Plaza
New York, New York 10119-0045
Tel: (212) 563-7400
Fax: (212) 563-7382

SCR Design
architect
320 EAST 46 STREET
NEW YORK, N.Y. 10017
TEL: (212) 421-3500

No.	Date	Revision	Approved
1	5/24/98	AS BID	DC

Engineering Department
Design Division
The World Trade
Center

TYPICAL
ELEVATIONS AND
MISC. DETAILS

This drawing subject to conditions in contract.
All inventions, ideas, designs and methods
herein are reserved to Port Authority and
may not be used without its written consent.

J.B. 4565.000
Designed by Drawn by JRLA JOB No.
4/27/98 AS SHOWN
Date Checked by Scale
Contract Number Drawing Number
WTC-857.090 A-3